FOUR LANE BRIDGE ON CURVED ALIGNMENT (10 – YEAR DESIGN)

PROJECT ID 4190–10–01
CITY OF DE PERE
CLAUDE ALLOUEZ BRIDGE REPLACEMENT
STH 32
BROWN COUNTY

GRAEF ANHALT SCHLOEMER and Associates Inc.

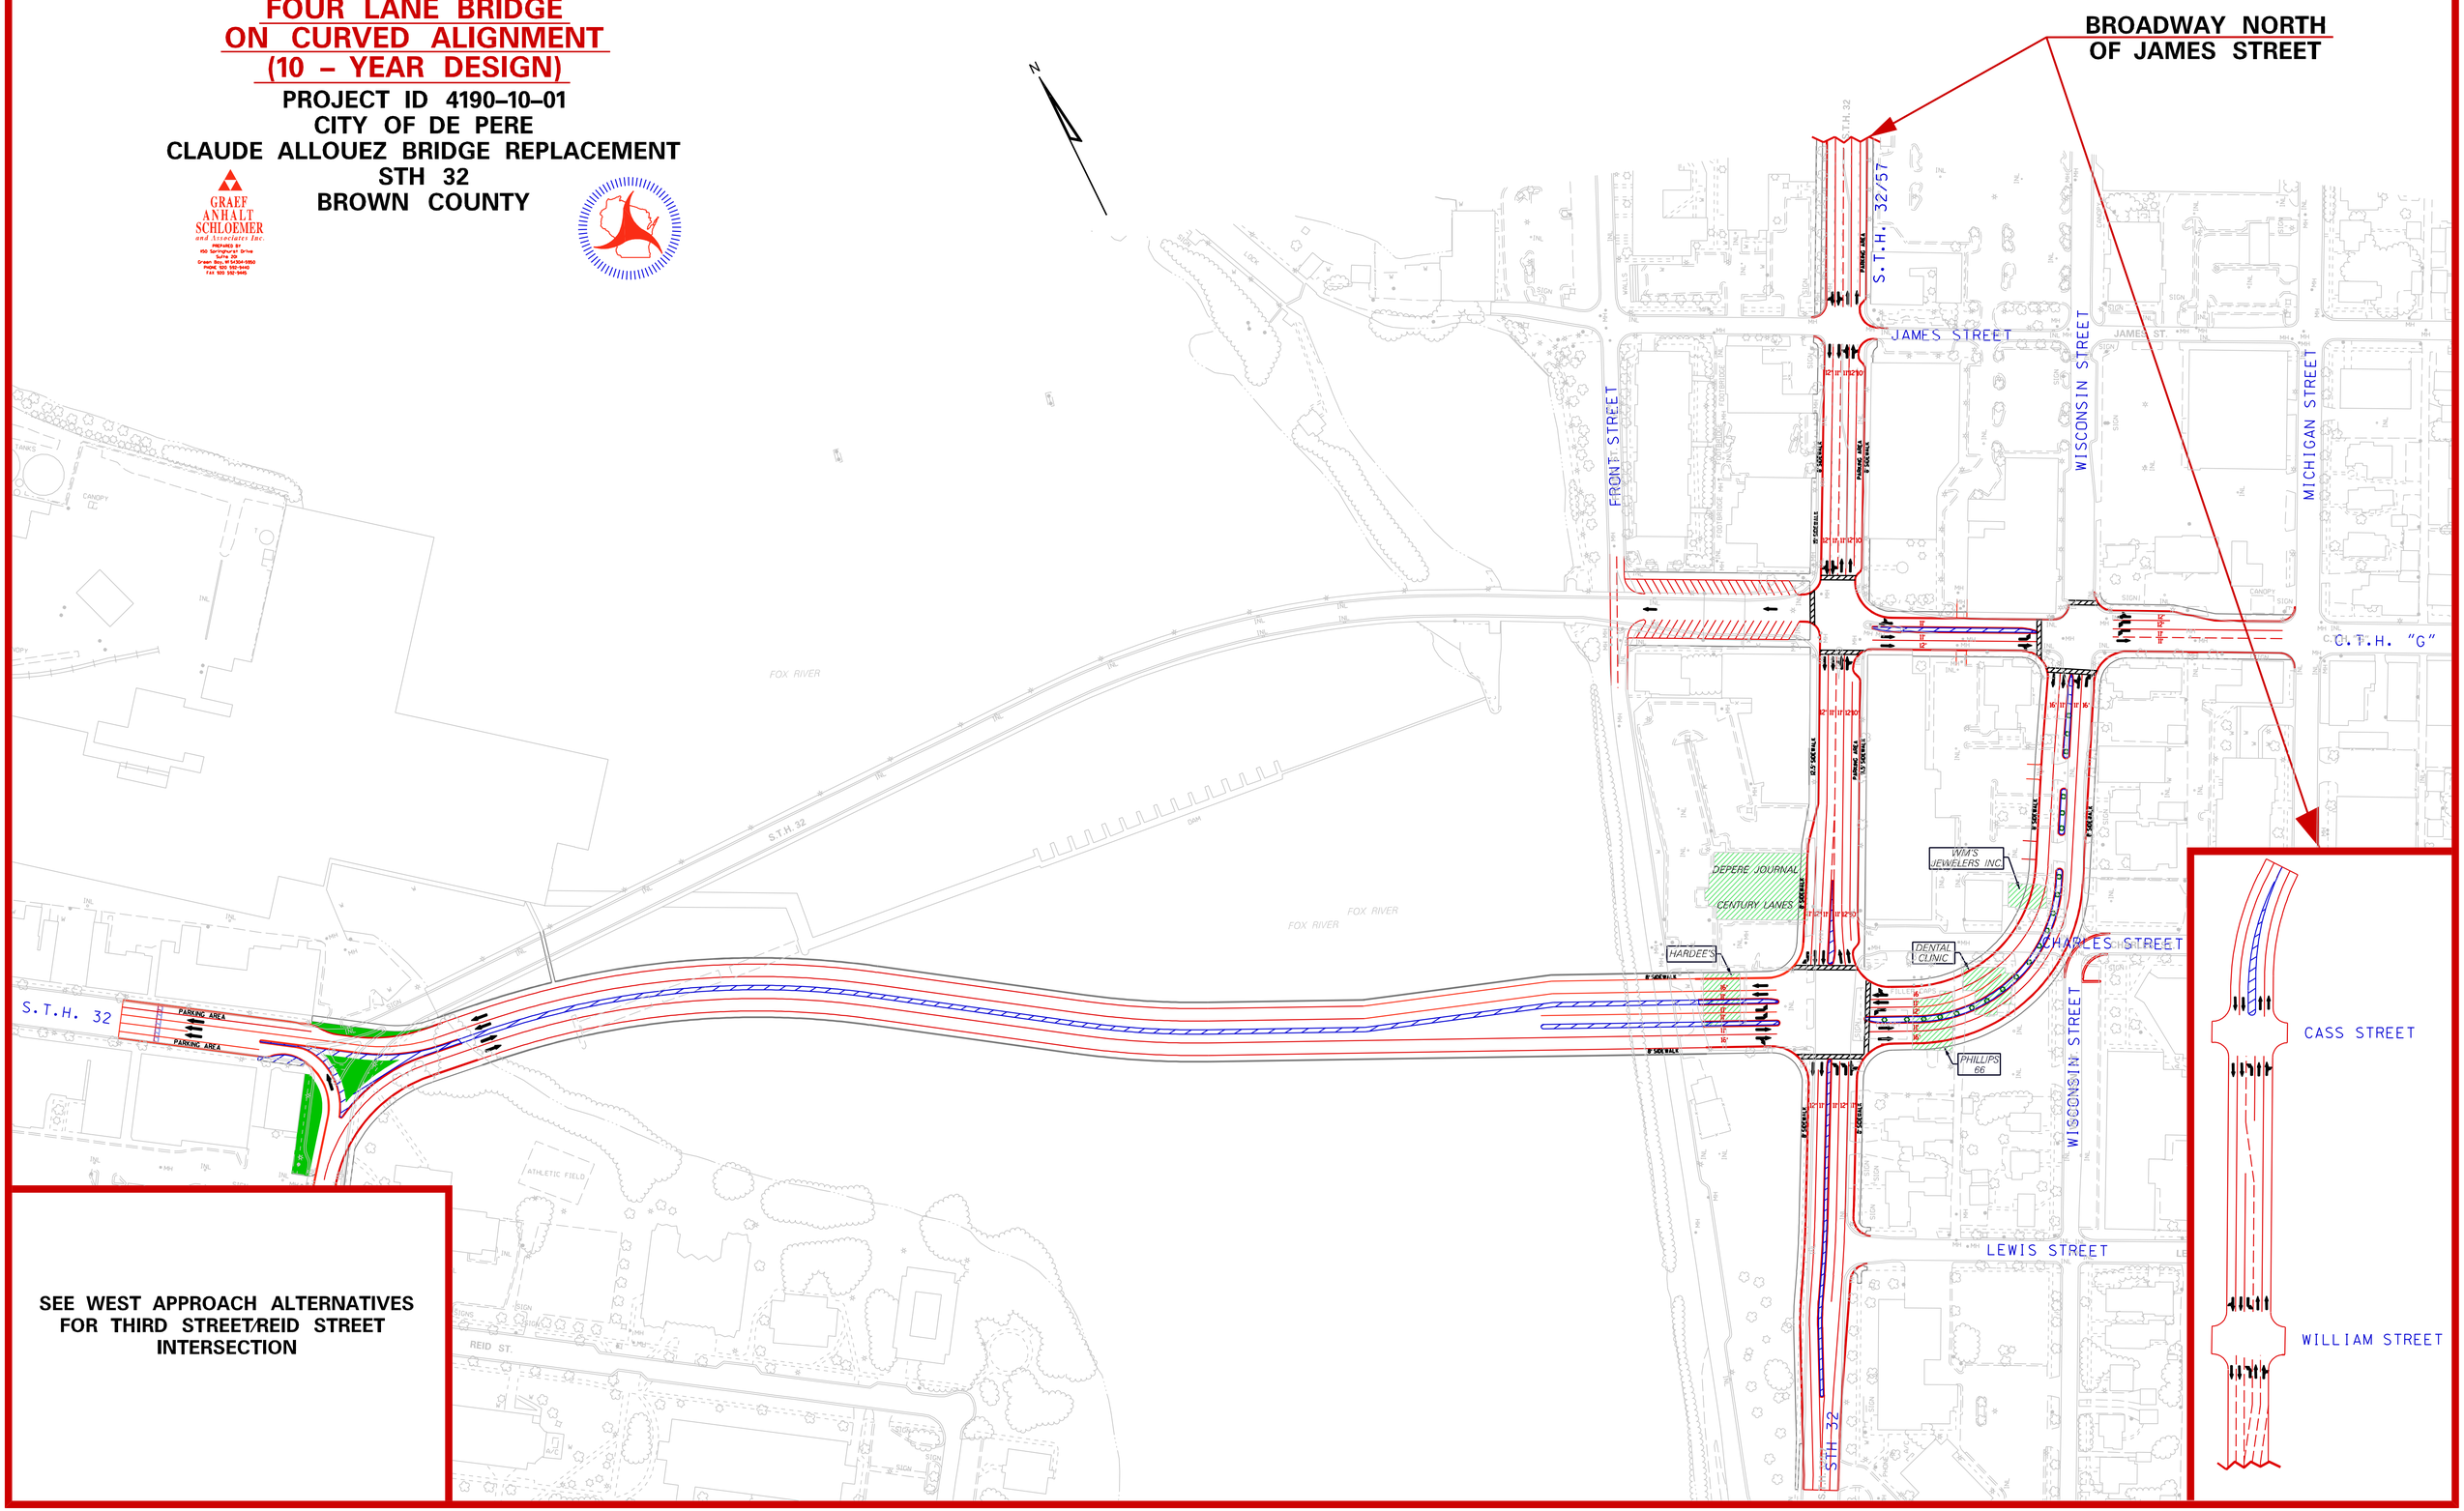

SEE WEST APPROACH ALTERNATIVES FOR THIRD STREET/REID STREET INTERSECTION