Project ID 2200-16-00 2210-07-00
US 18 Moreland Boulevard and Bluemound Road
Waukesha County
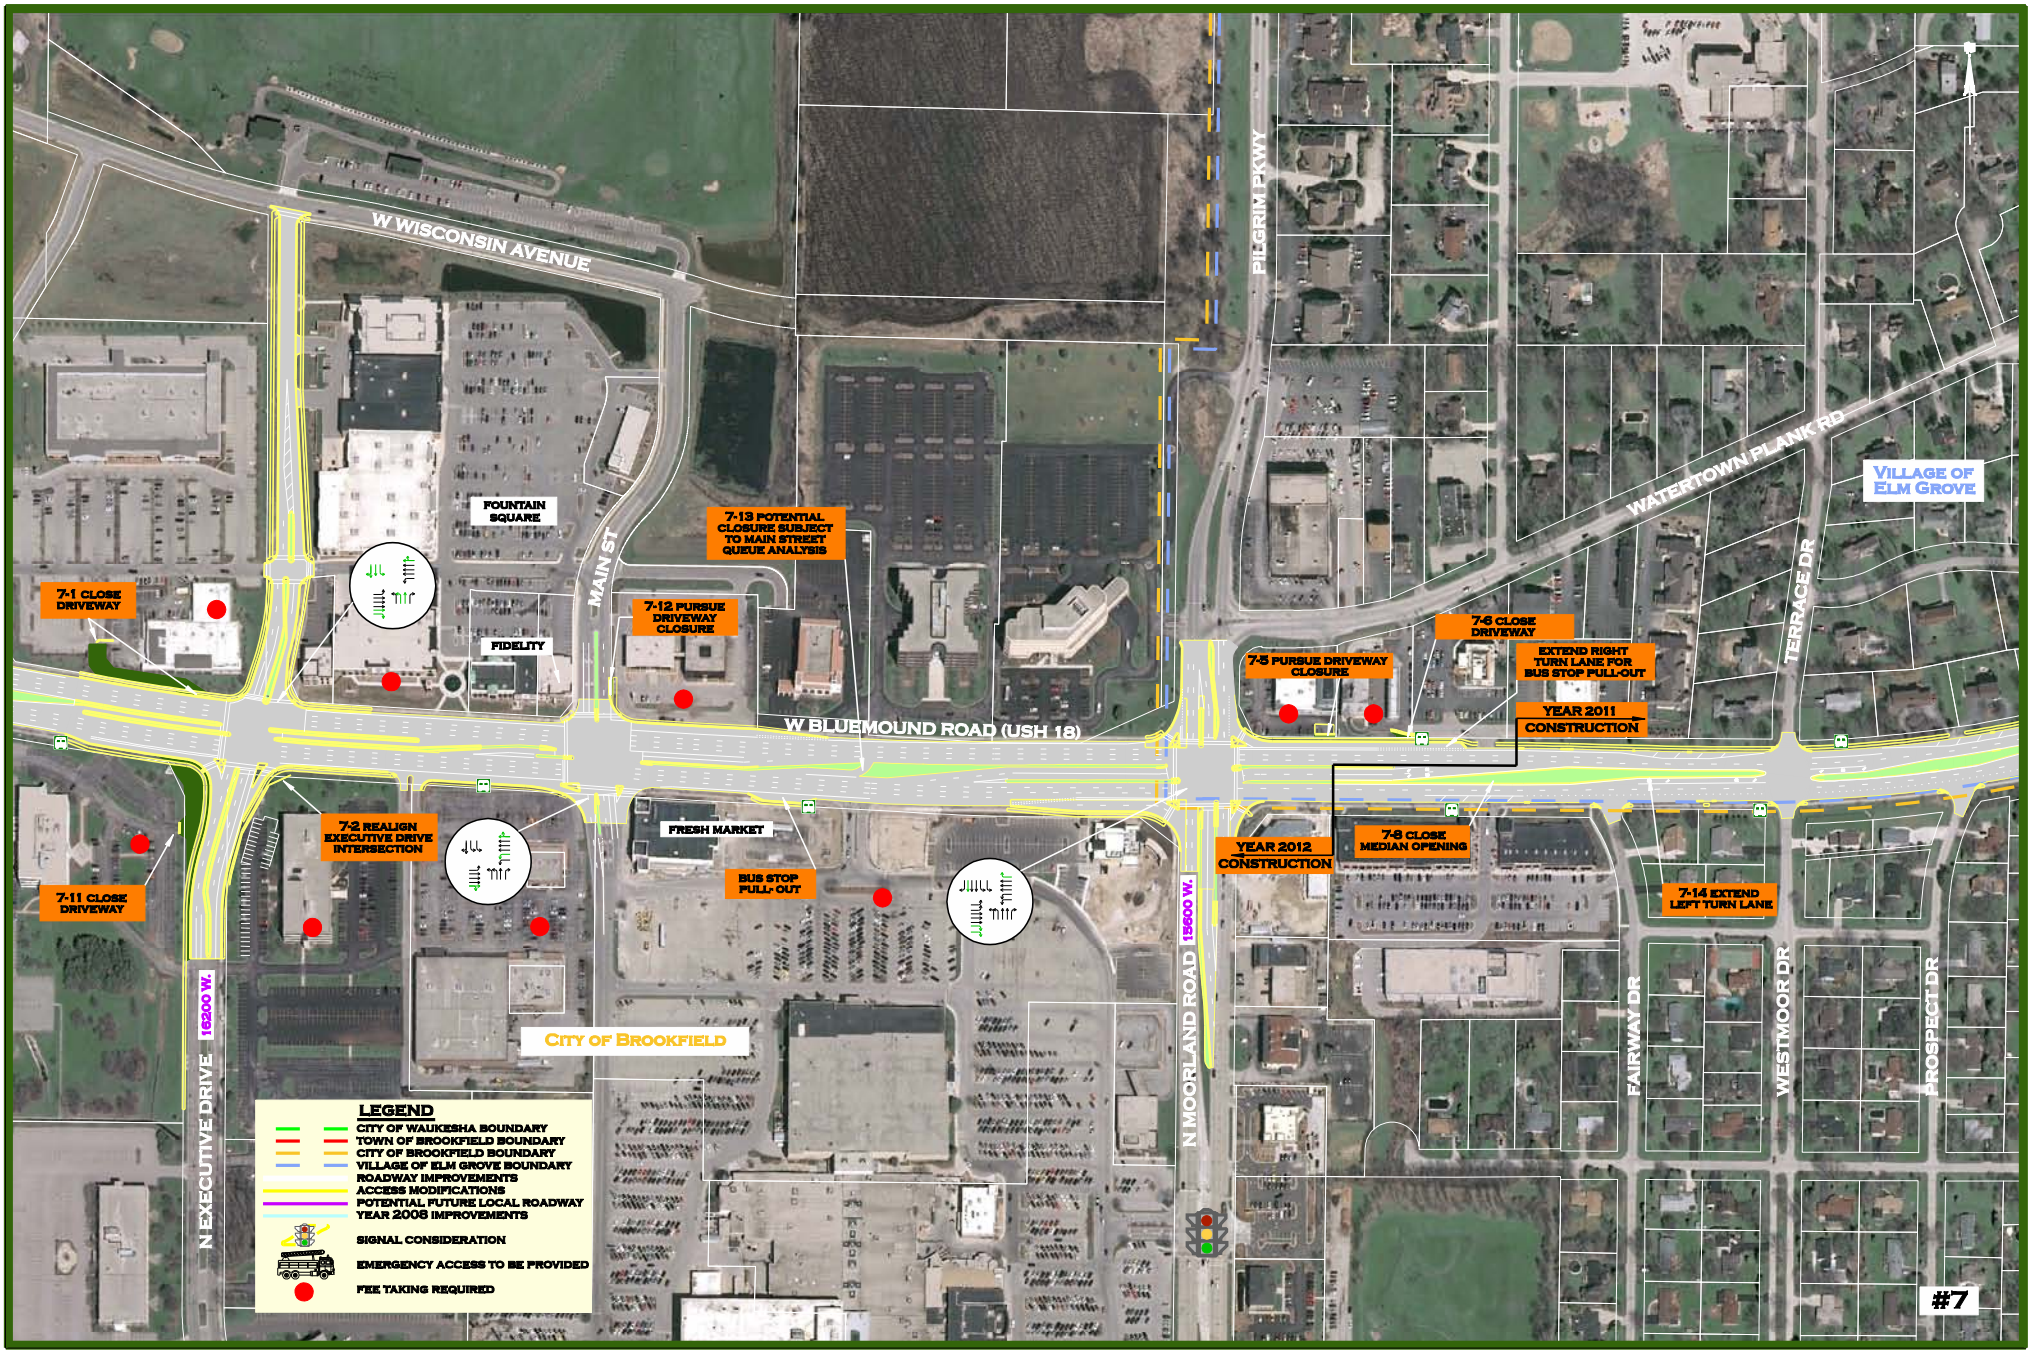
US18 MORELAND BLVD. & BLUEMOUND RD.
MANAGING CONSTRUCTION MINIMIZING DISRUPTION