ALTERNATIVE 4
FOUR LANE BRIDGE ON CURVED ALIGNMENT (20 – YEAR DESIGN)

PROJECT ID 4190–10–01
CITY OF DE PERE
CLAUDE ALLOUEZ BRIDGE REPLACEMENT
STH 32
BROWN COUNTY

Return to content page
Return to 3. Summary of Alternatives
Return to exhibits

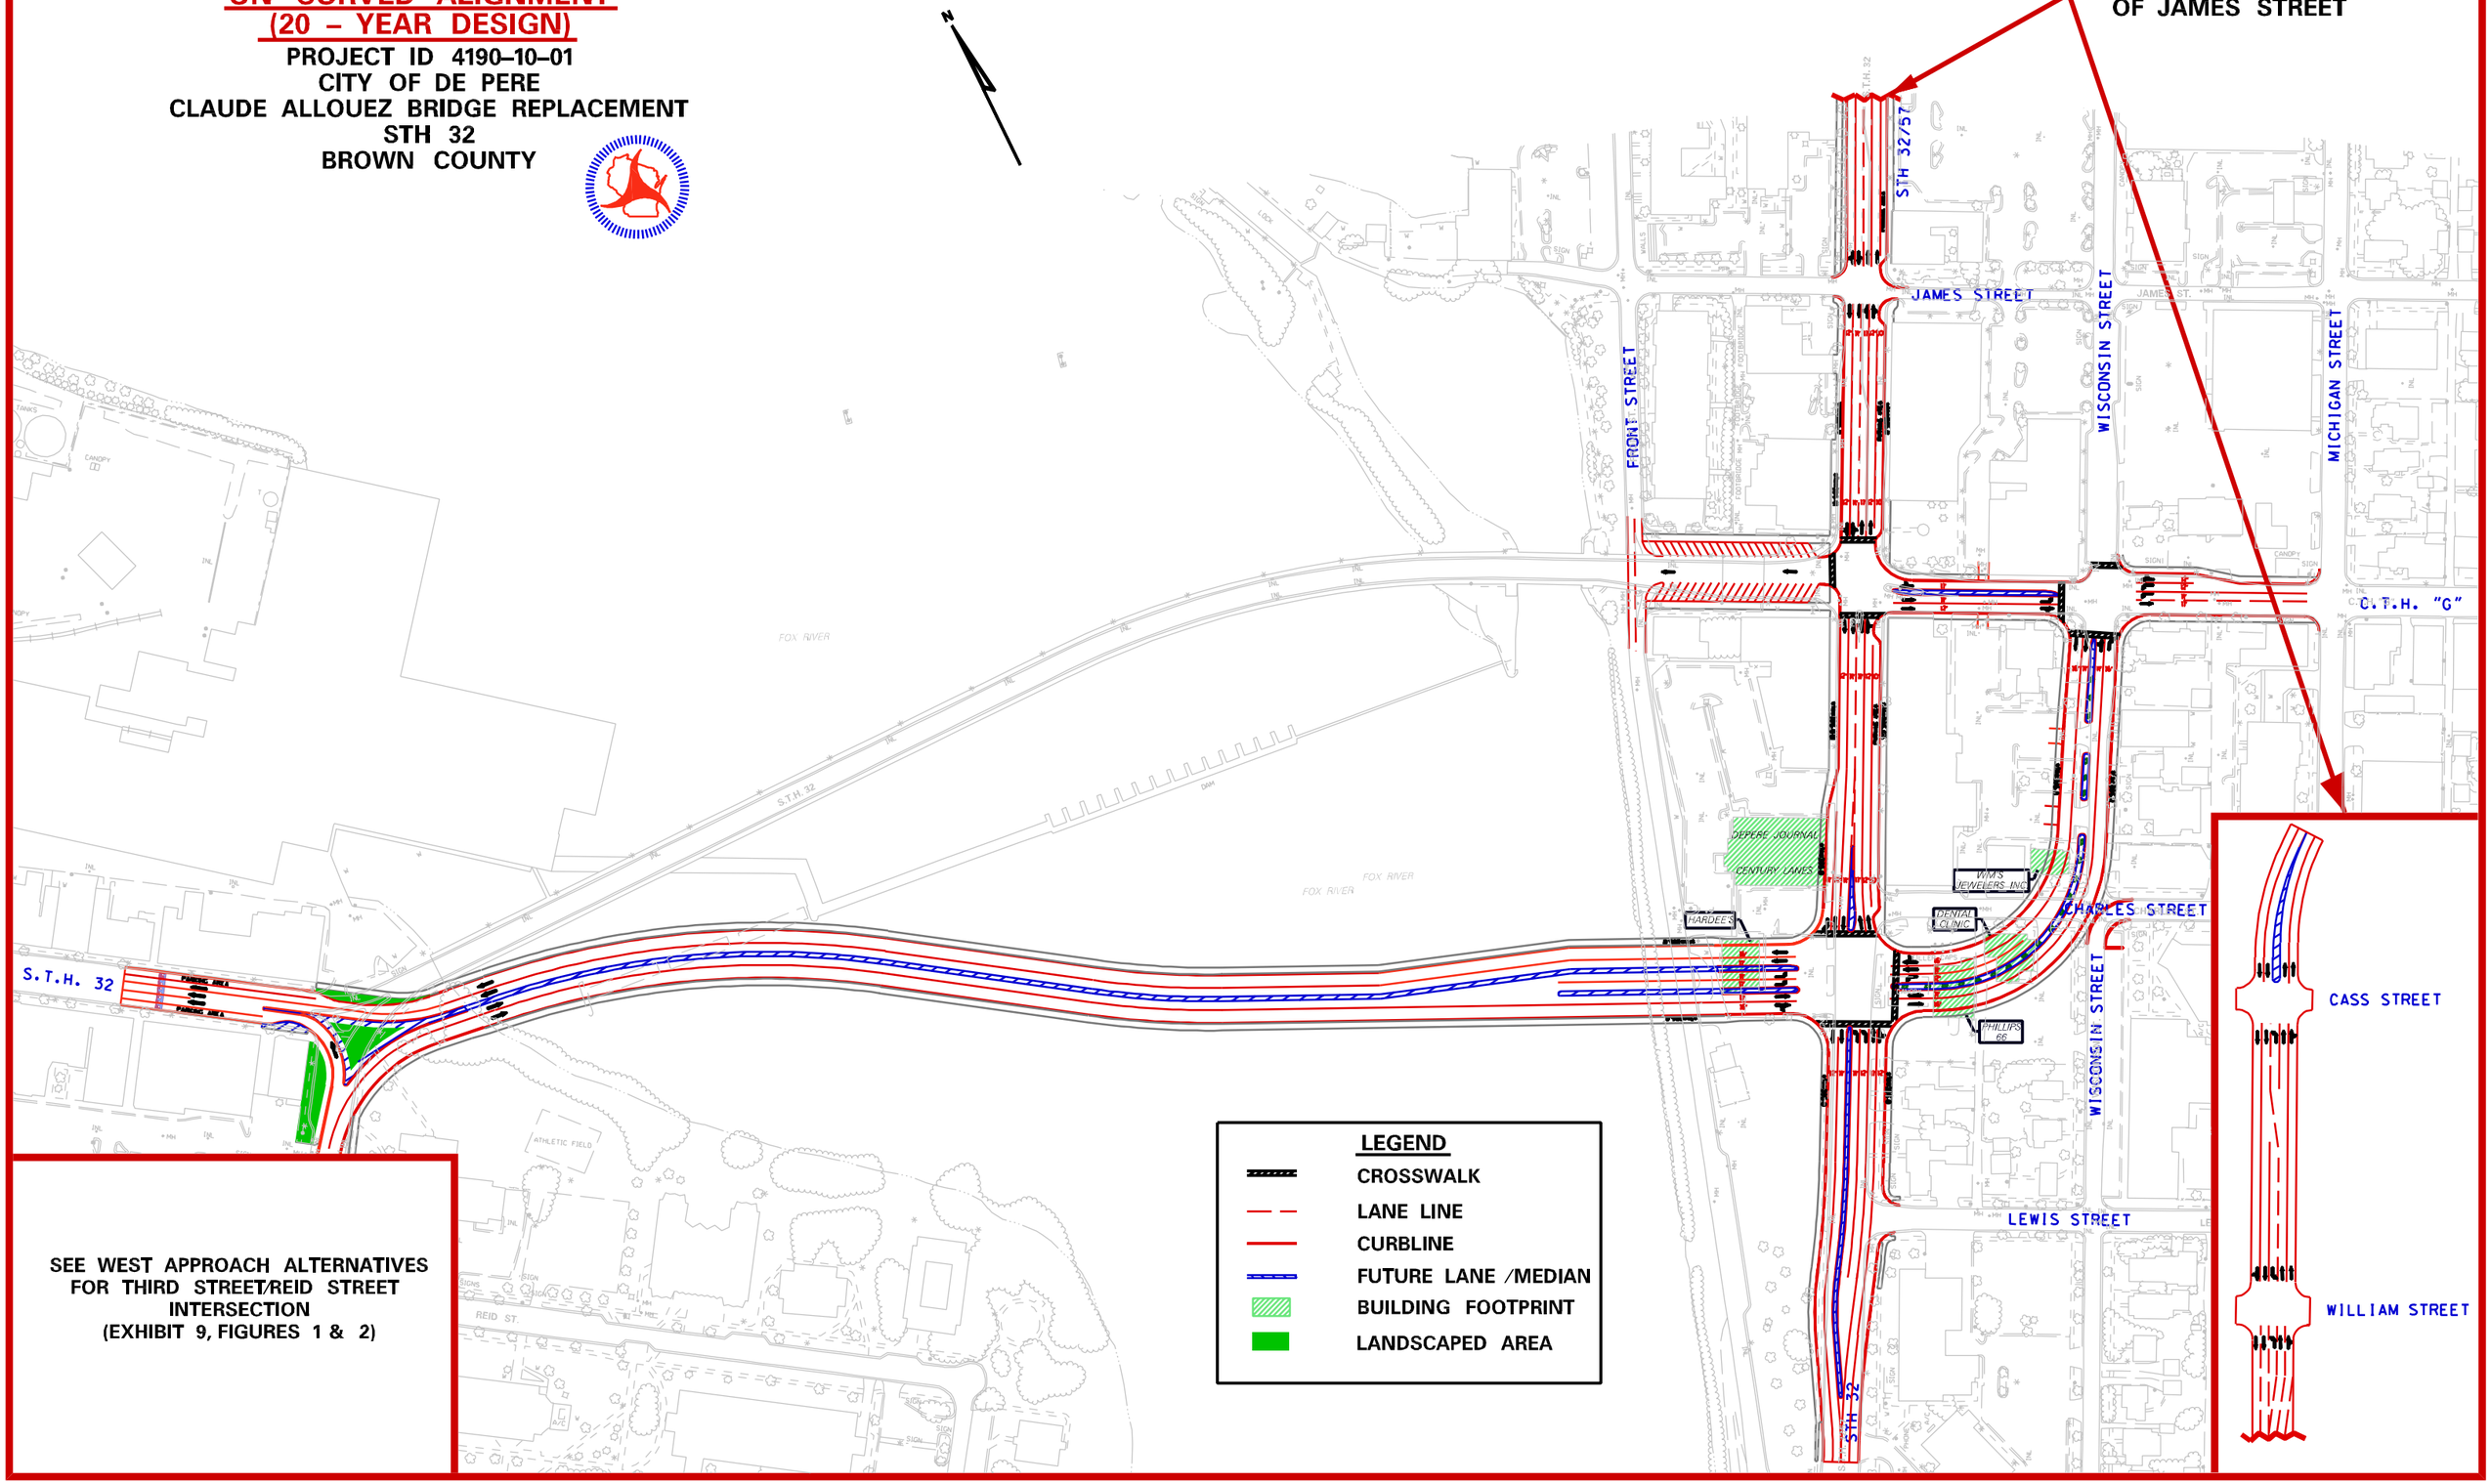

SEE WEST APPROACH ALTERNATIVES FOR THIRD STREET/REID STREET INTERSECTION (EXHIBIT 9, FIGURES 1 & 2)